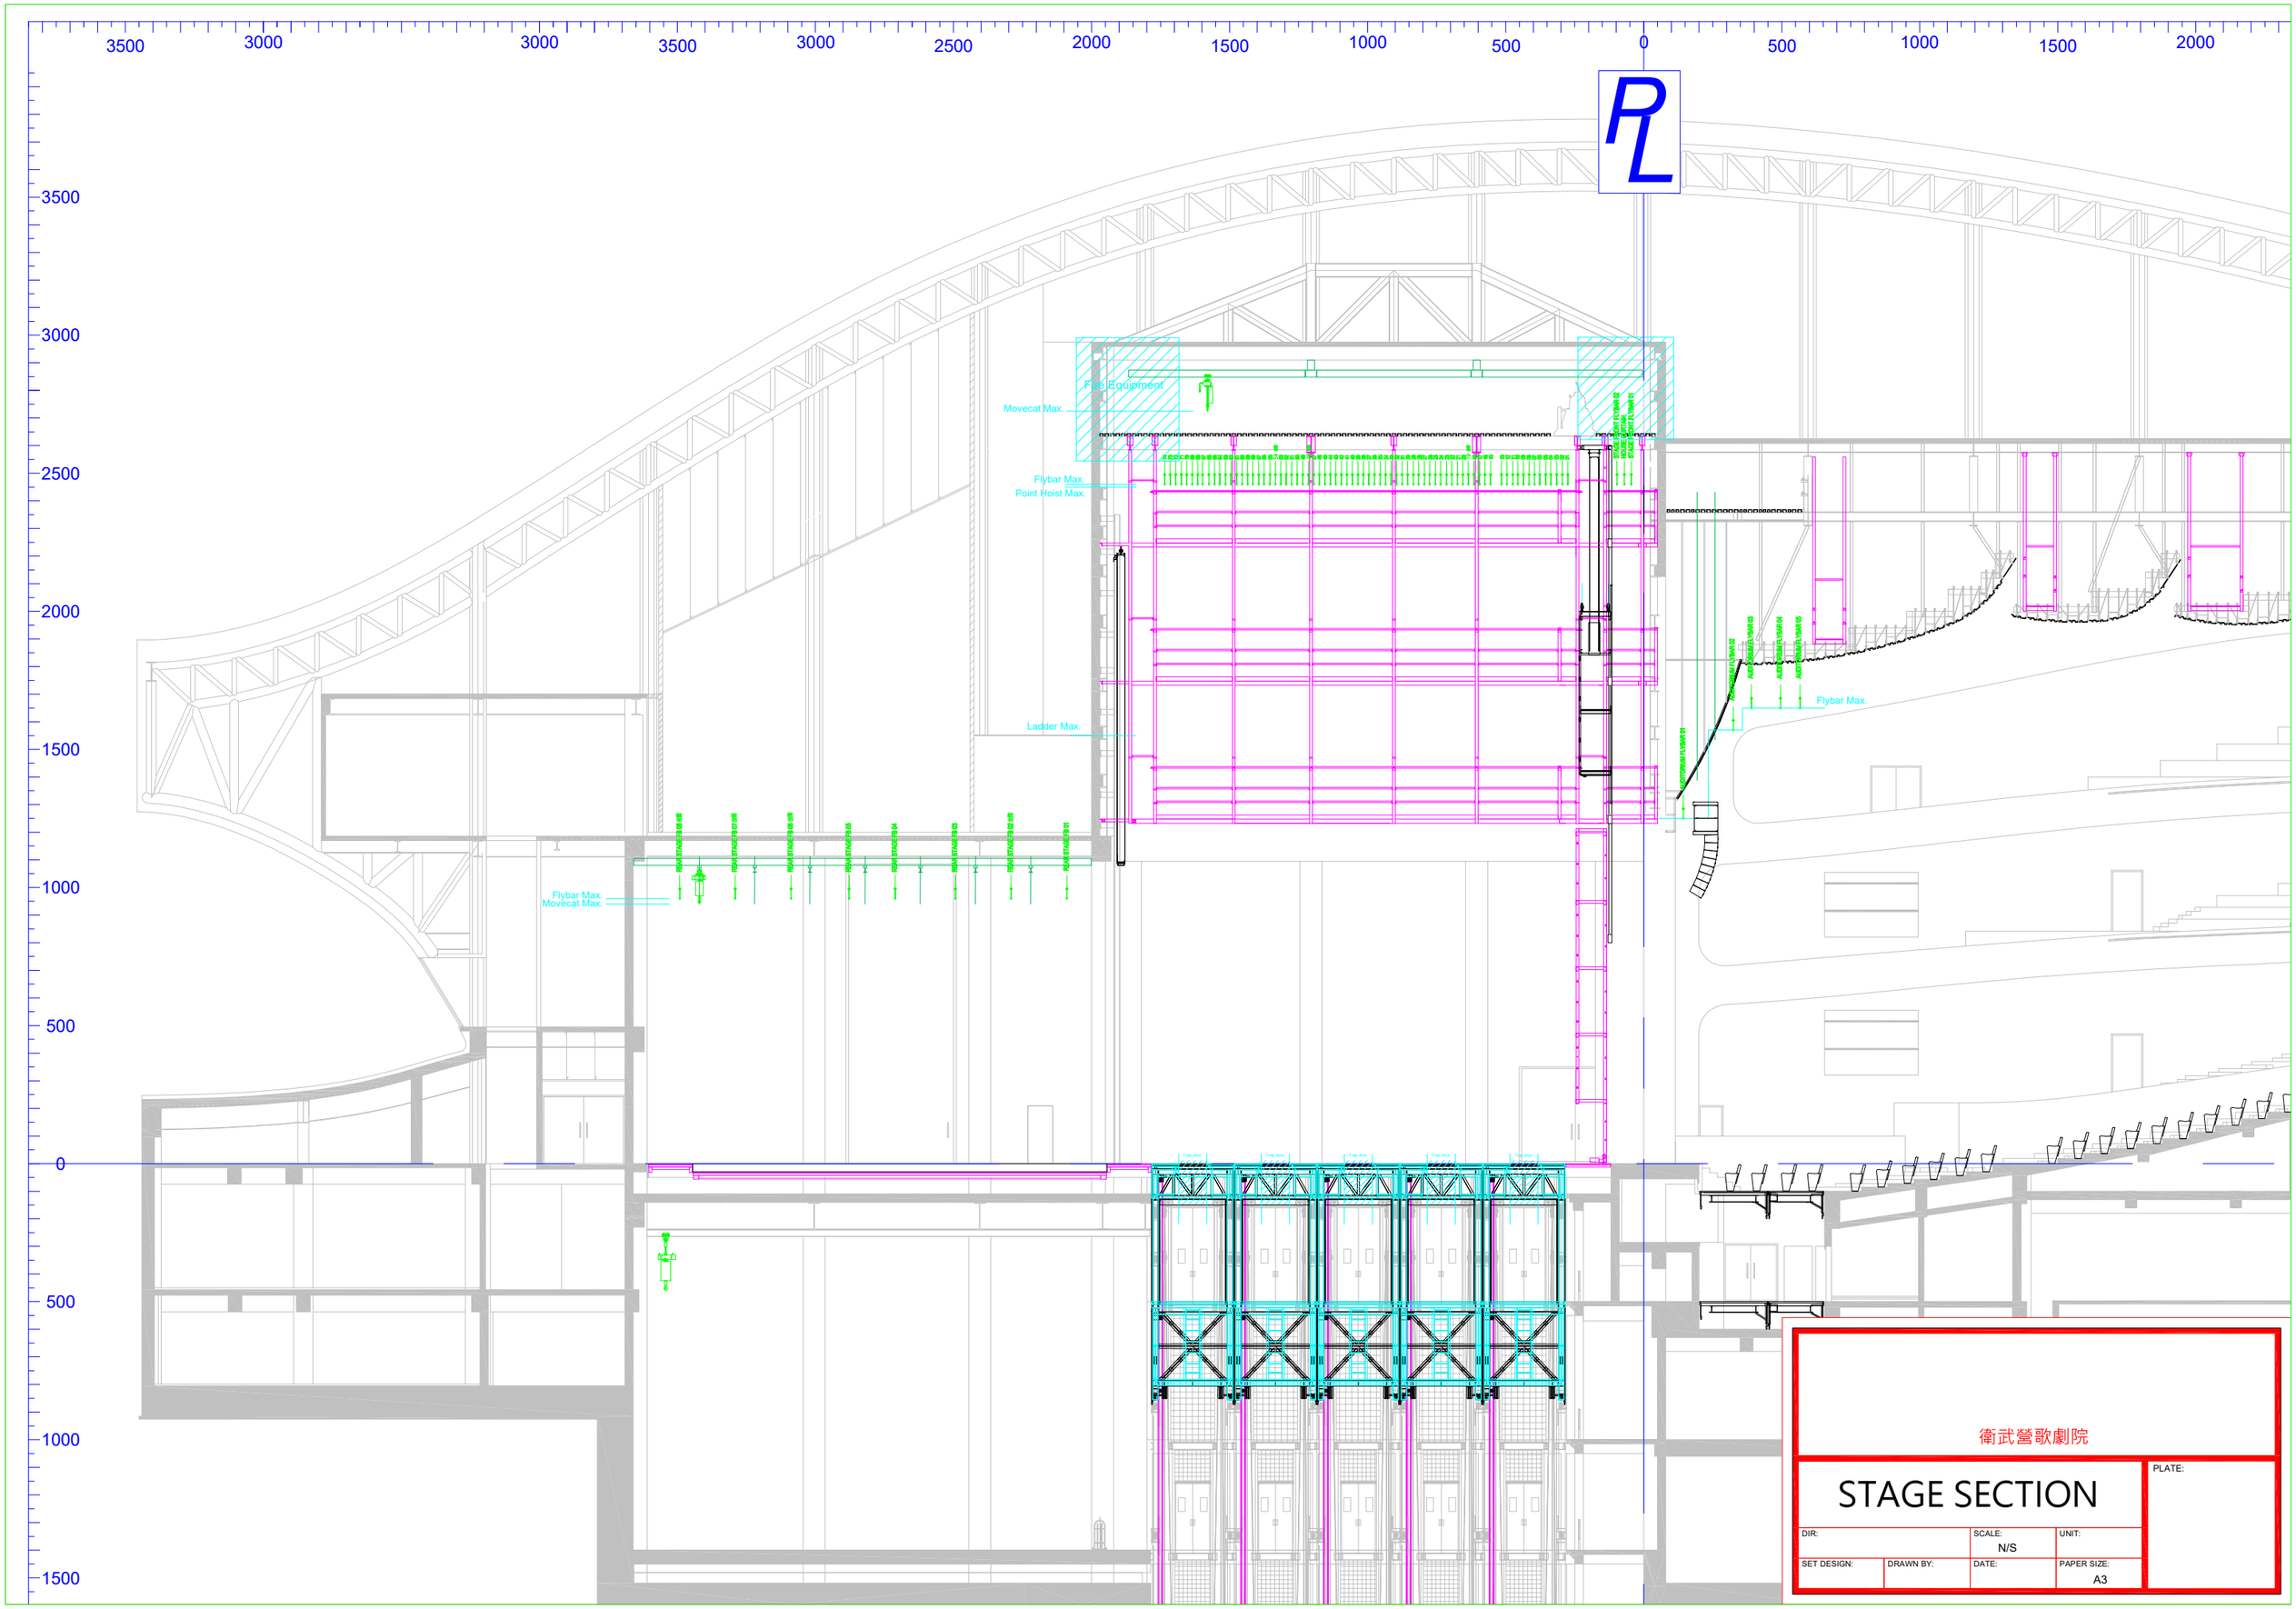


衛武營歌劇院

# STAGE SECTION

| DIR: | | SCALE: N/S | UNIT: | PLATE: |
|---|---|---|---|---|
| SET DESIGN: | DRAWN BY: | DATE: | PAPER SIZE: A3 | |